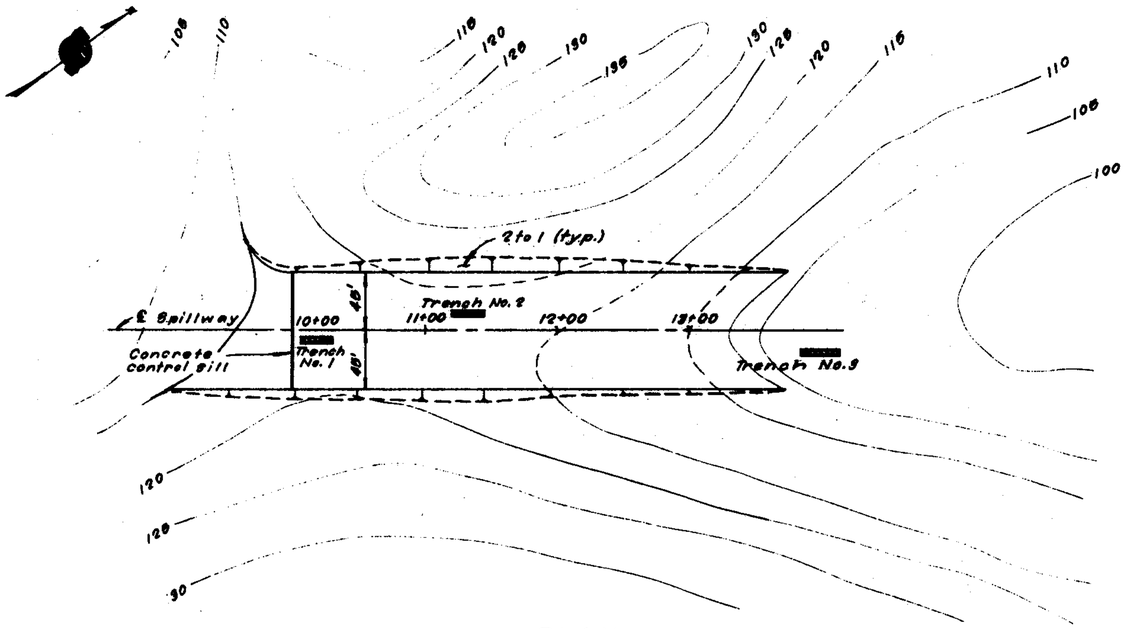

PLAN
Scale: 1"=50'

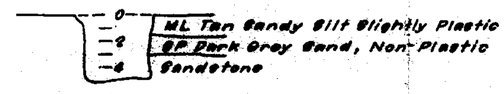

TRENCH No. 1

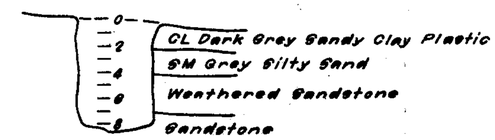

TRENCH No. 2

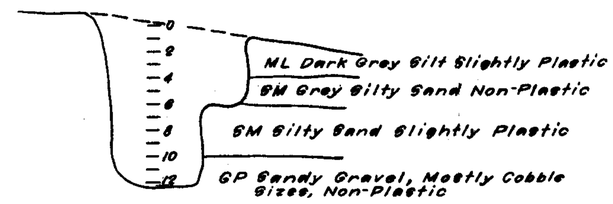

TRENCH No. 3

SPILLWAY TRENCHES

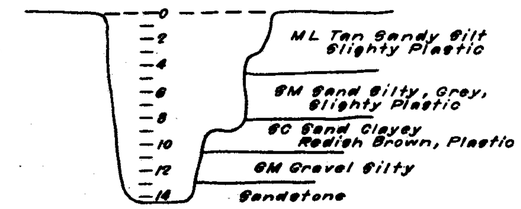

TRENCH No. A

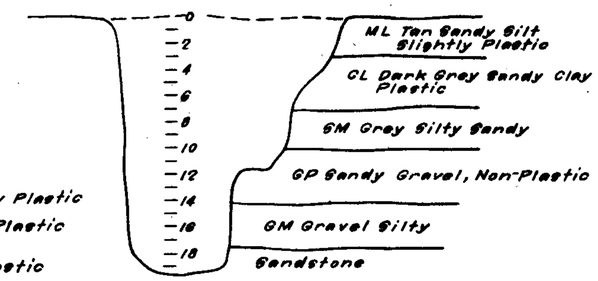

TRENCH No. B

BORROW AREA TRENCHES
(See sheet No. 1 for location)

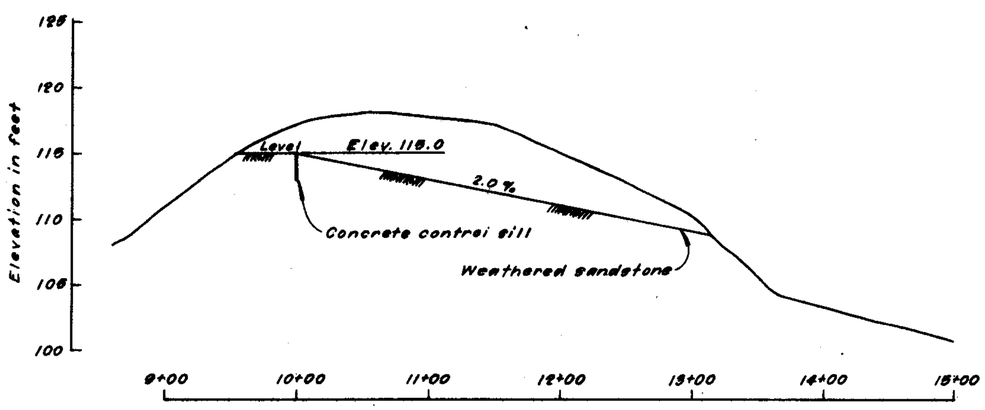

PROFILE
Scale: Horiz. 1"=50'
Vert. 1"=5'

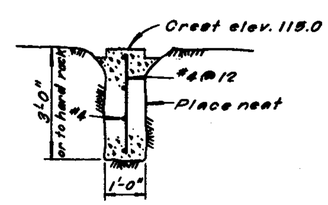

SECTION A-A
Scale: ½"=1'

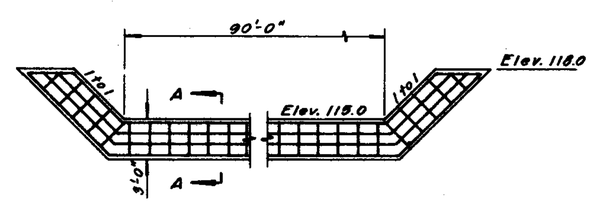

SPILLWAY SILL DETAIL
Scale: 1"=5'

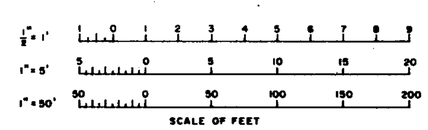

Think Safe — Be Safe

STATE OF CALIFORNIA
THE RESOURCES AGENCY
DEPARTMENT OF WATER RESOURCES
DIVISION OF SAFETY OF DAMS

SWEETWATER DAM AND RESERVOIR

SPILLWAY

PLAN, PROFILE AND SECTIONS

REV.	DATE	DESCRIPTION	DWN.	APP'D

SUBMITTED: APPROVED: DATE:
APPROVAL RECOMMENDED:
APPROVAL RECOMMENDED:
DESIGNED DRAWN CHECKED REVIEWED
DRAWING NO. SHEET NO. 3