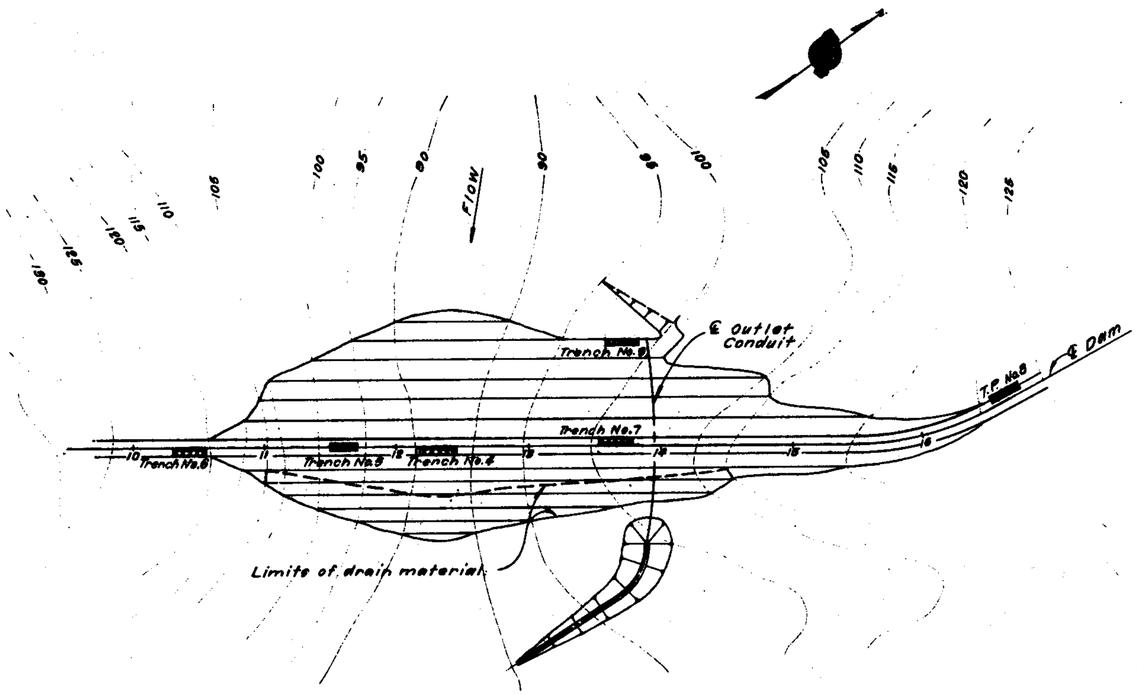

PLAN
Scale: 1"=50'

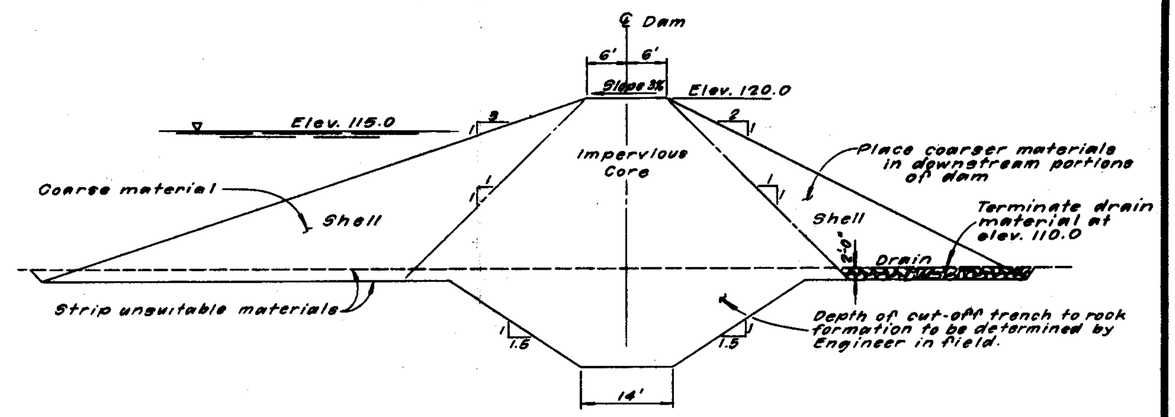

MAXIMUM SECTION
Scale: 1"=10'

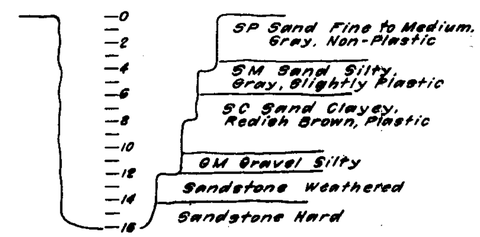

TRENCH No. 4

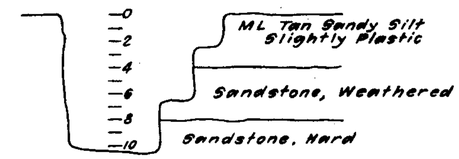

TRENCH No. 7

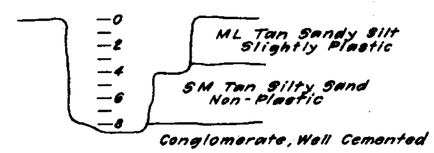

TRENCH No. 5

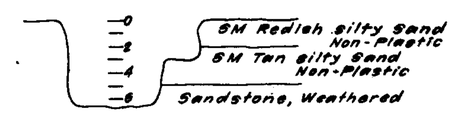

TRENCH No. 8

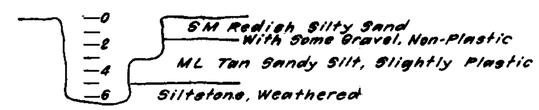

TRENCH No. 6

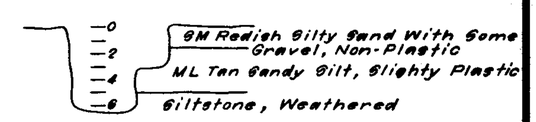

TRENCH No. 9

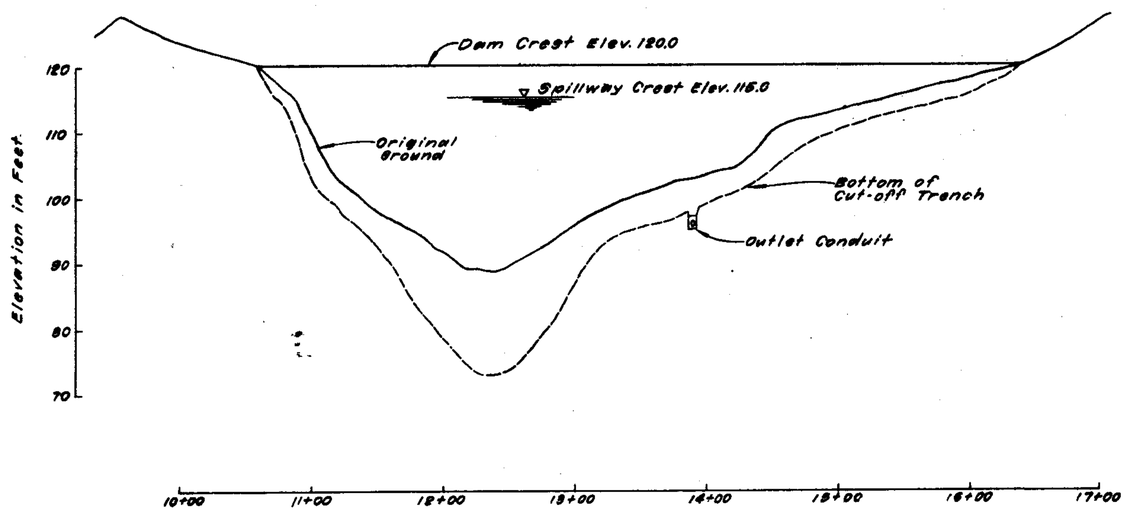

PROFILE
Scale: Horiz. 1"=50'
Vert. 1"=10'

1"=10' 10 0 10 20 30 40
1"=50' 50 0 50 100 150 200
SCALE OF FEET

Think Safe — Be Safe

STATE OF CALIFORNIA
THE RESOURCES AGENCY
DEPARTMENT OF WATER RESOURCES
DIVISION OF SAFETY OF DAMS

SWEETWATER DAM AND RESERVOIR

DAM

PLAN, PROFILE AND SECTIONS

SUBMITTED:		APPROVED:	DATE:		
APPROVAL RECOMMENDED:					
APPROVAL RECOMMENDED:		DRAWING NO.		SHEET NO. 2	

REV.	DATE	DESCRIPTION	CHK.	APP'D

DESIGNED | DRAWN | CHECKED | REVIEWED